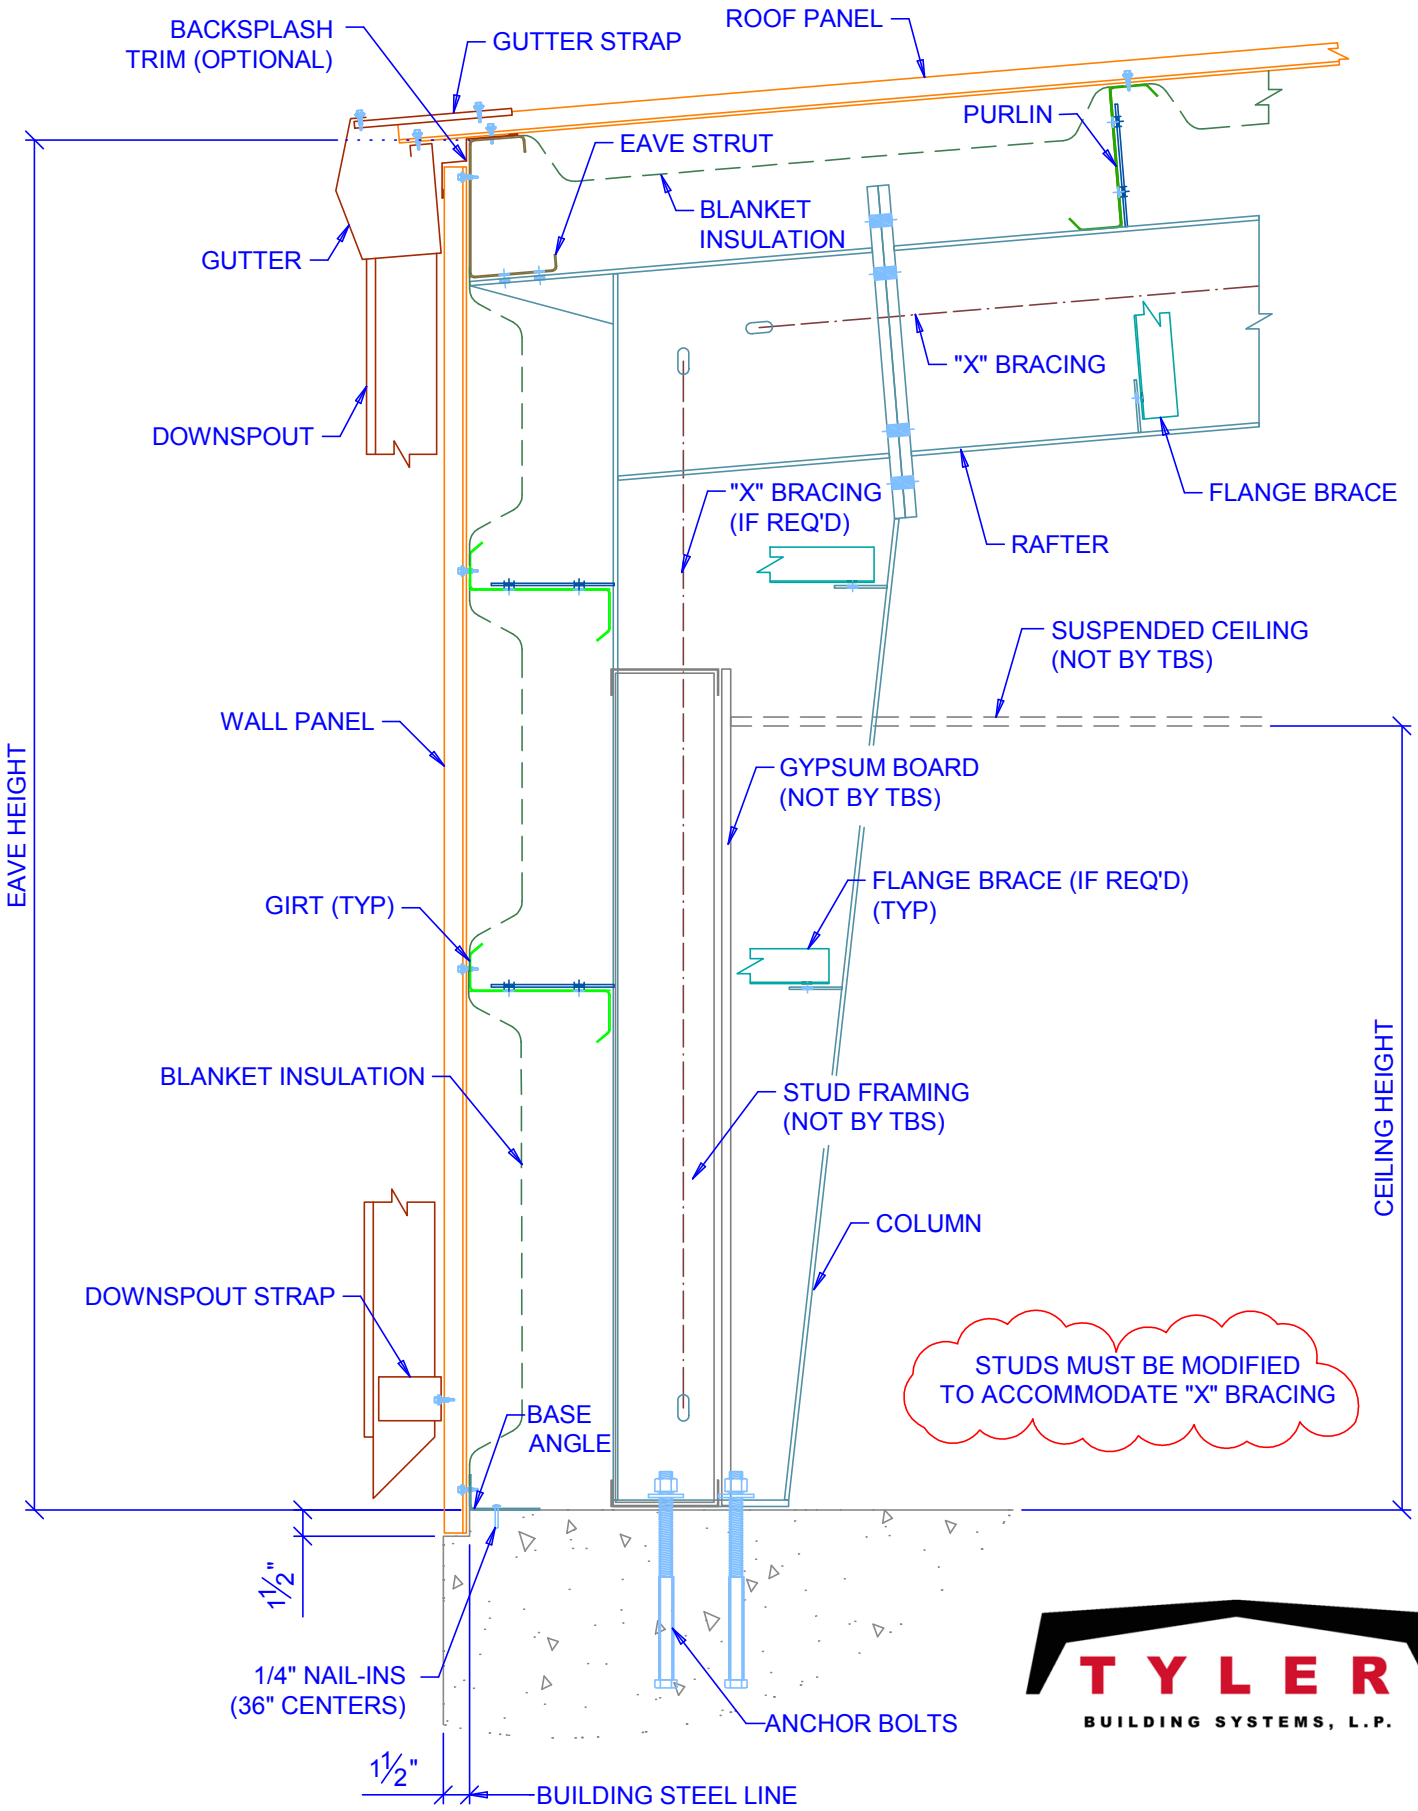

TYLER BUILDING SYSTEMS, L.P.

STANDARD SIDEWALL SECTION WITH STUD WALLS

(BYPASS GIRT SYSTEM)

I:\Wall Sections\STUD FRAMING\Sec-02.dwg