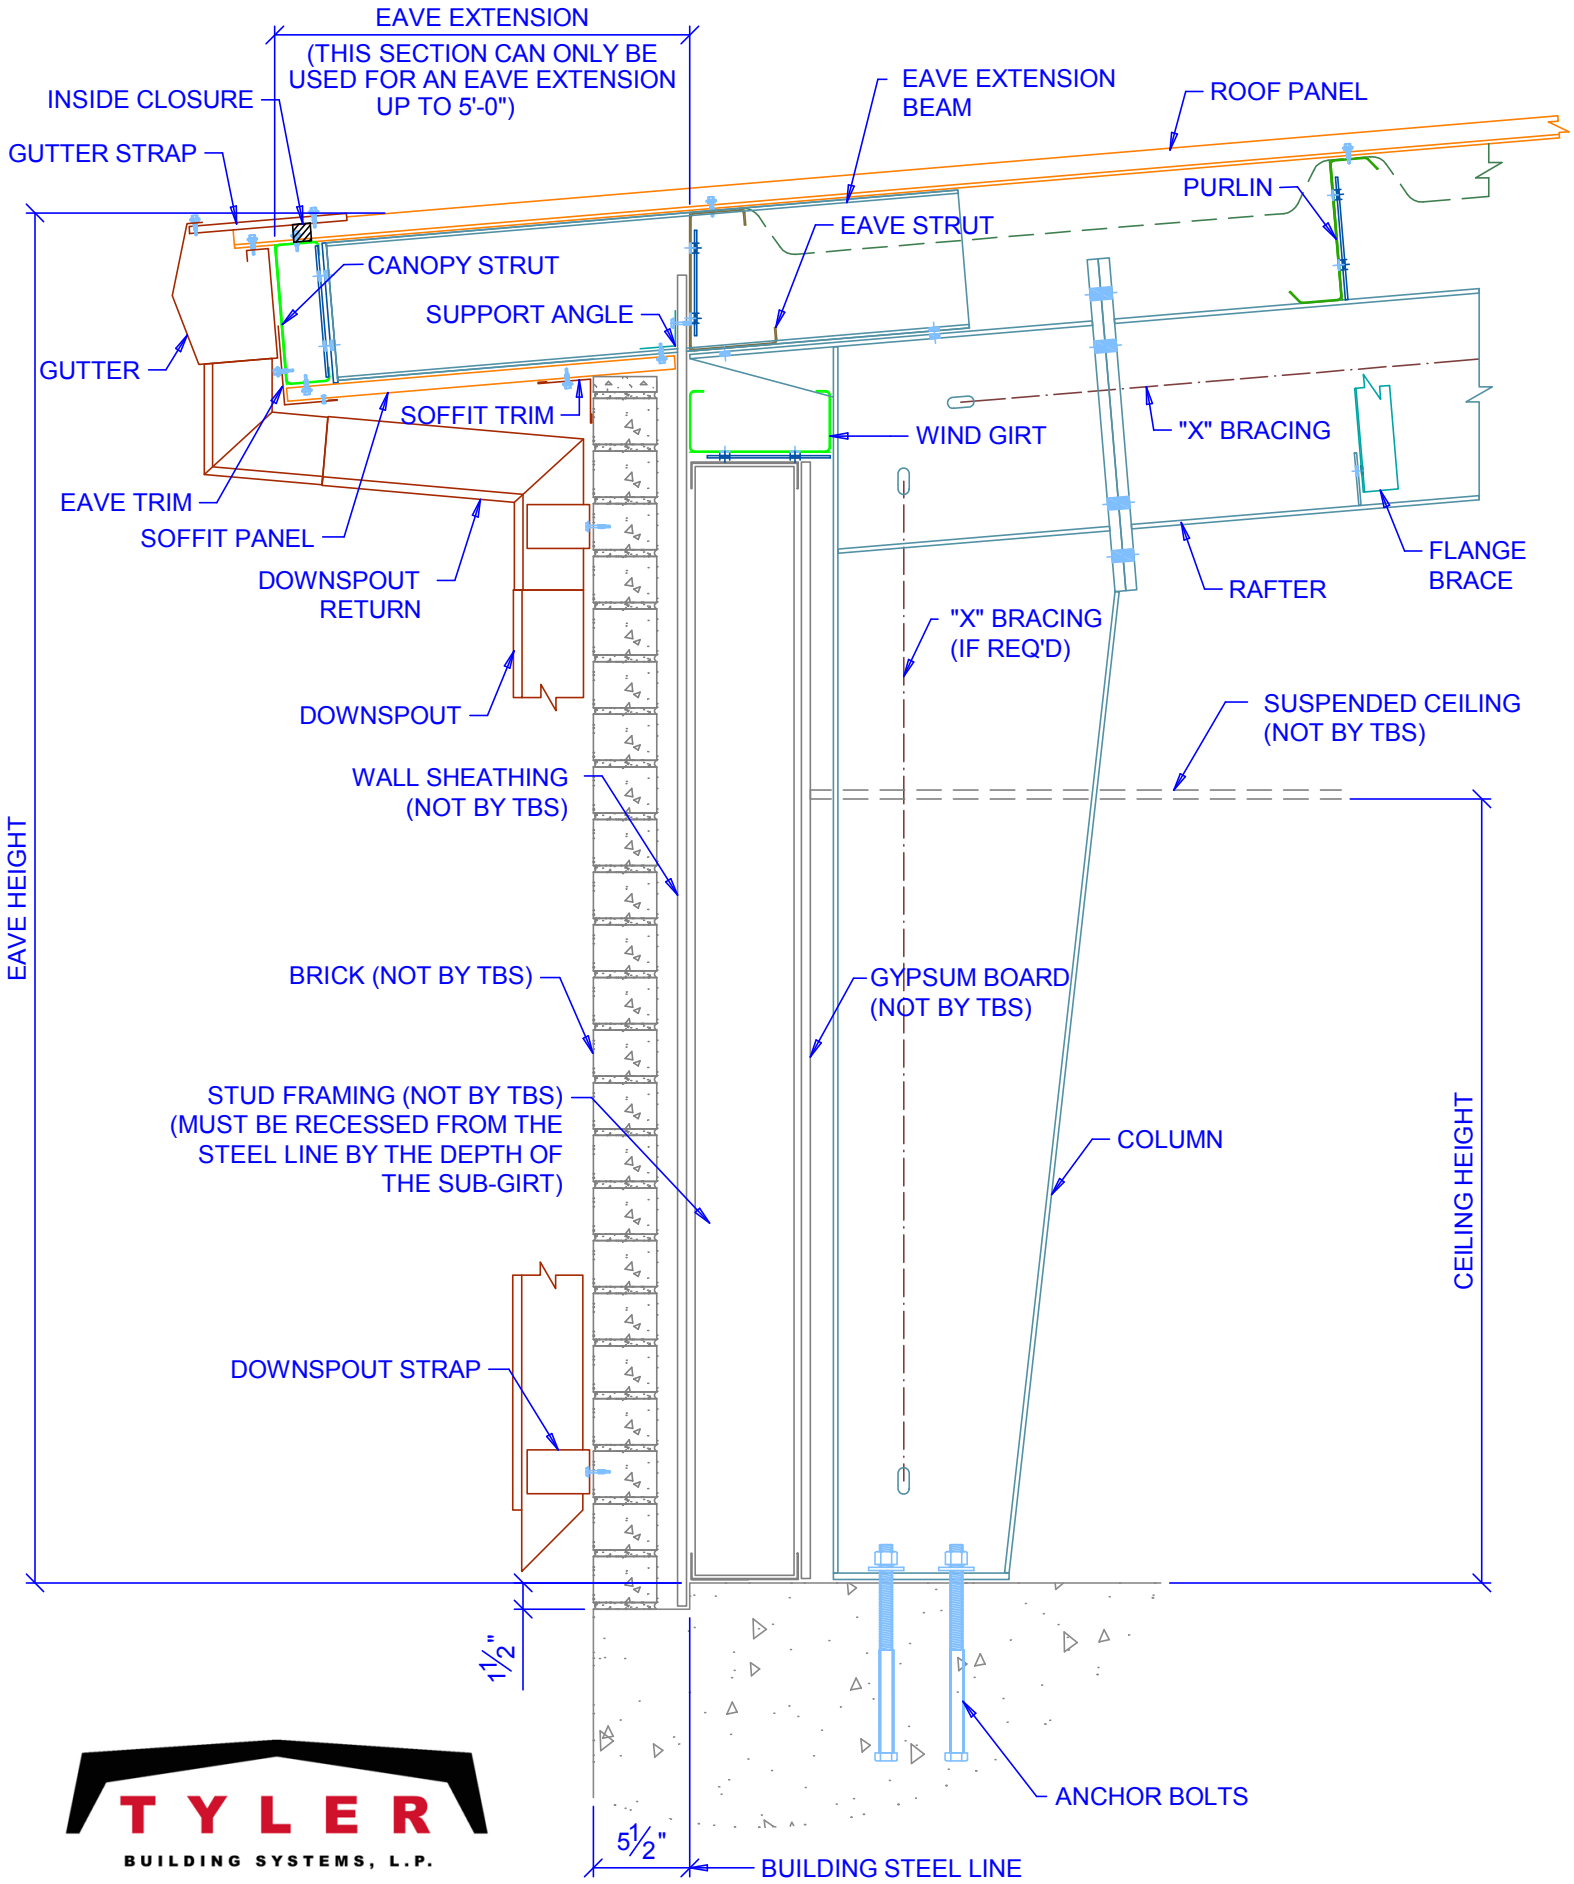

TYLER
BUILDING SYSTEMS, L.P.

SIDEWALL SECTION OPEN FOR WALL MATERIAL BY OTHERS

(BYPASS GIRT SYSTEM) (EAVE EXTENSION)

I:\Wall Sections\Brick\Sec-04.dwg