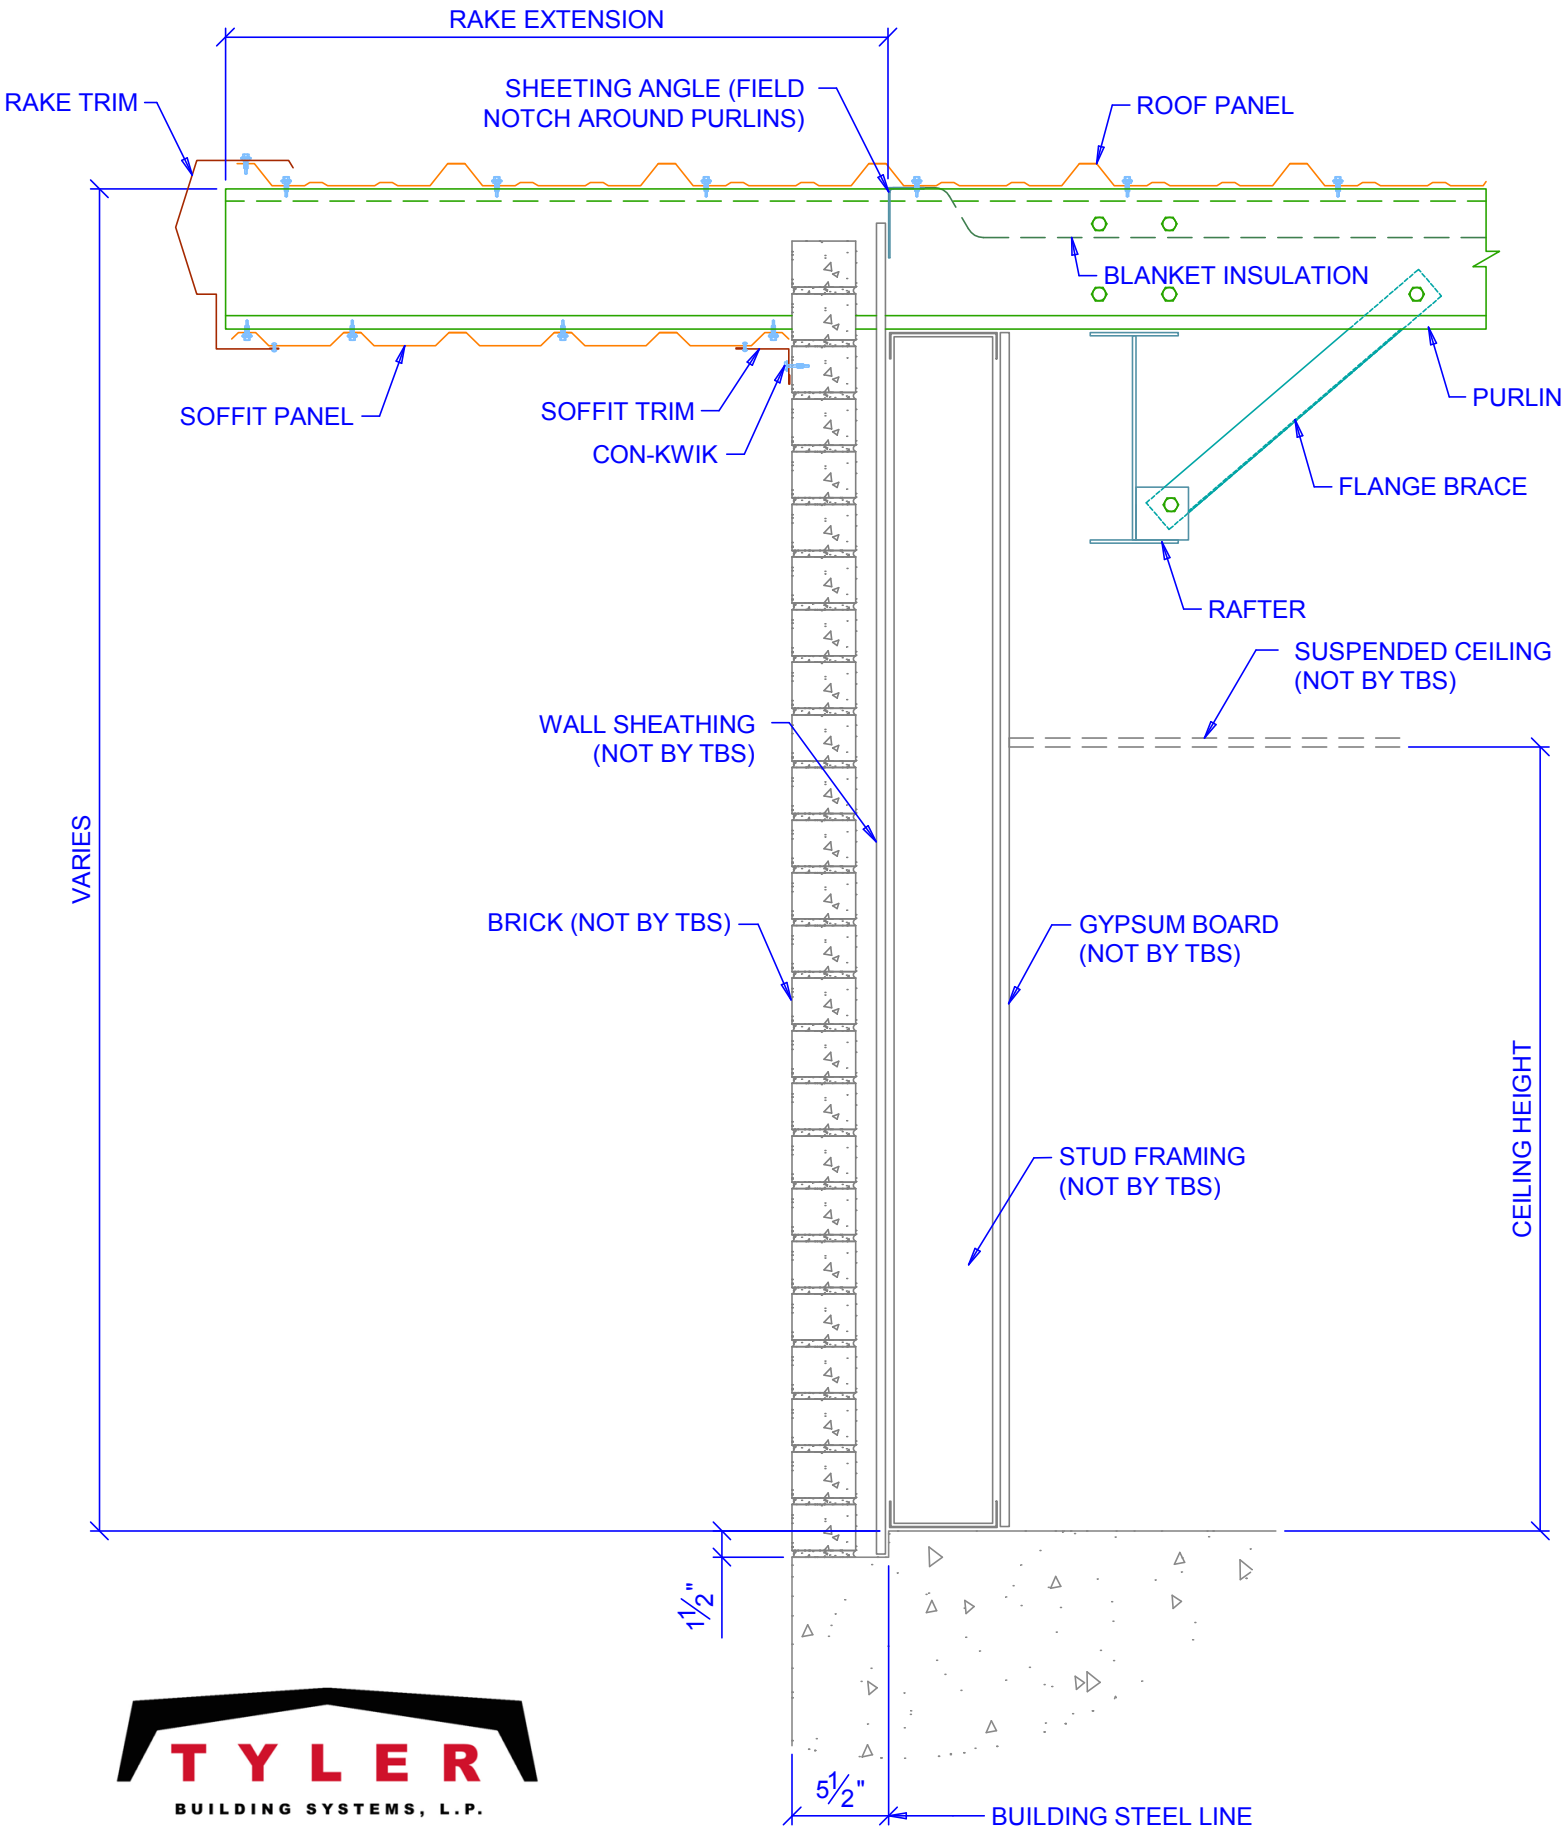


TYLER BUILDING SYSTEMS, L.P.

# RIGID FRAME ENDWALL SECTION OPEN FOR WALL MATERIAL BY OTHERS

(RAKE EXTENSION)

I:\Wall Sections\Brick\Sec-06.dwg