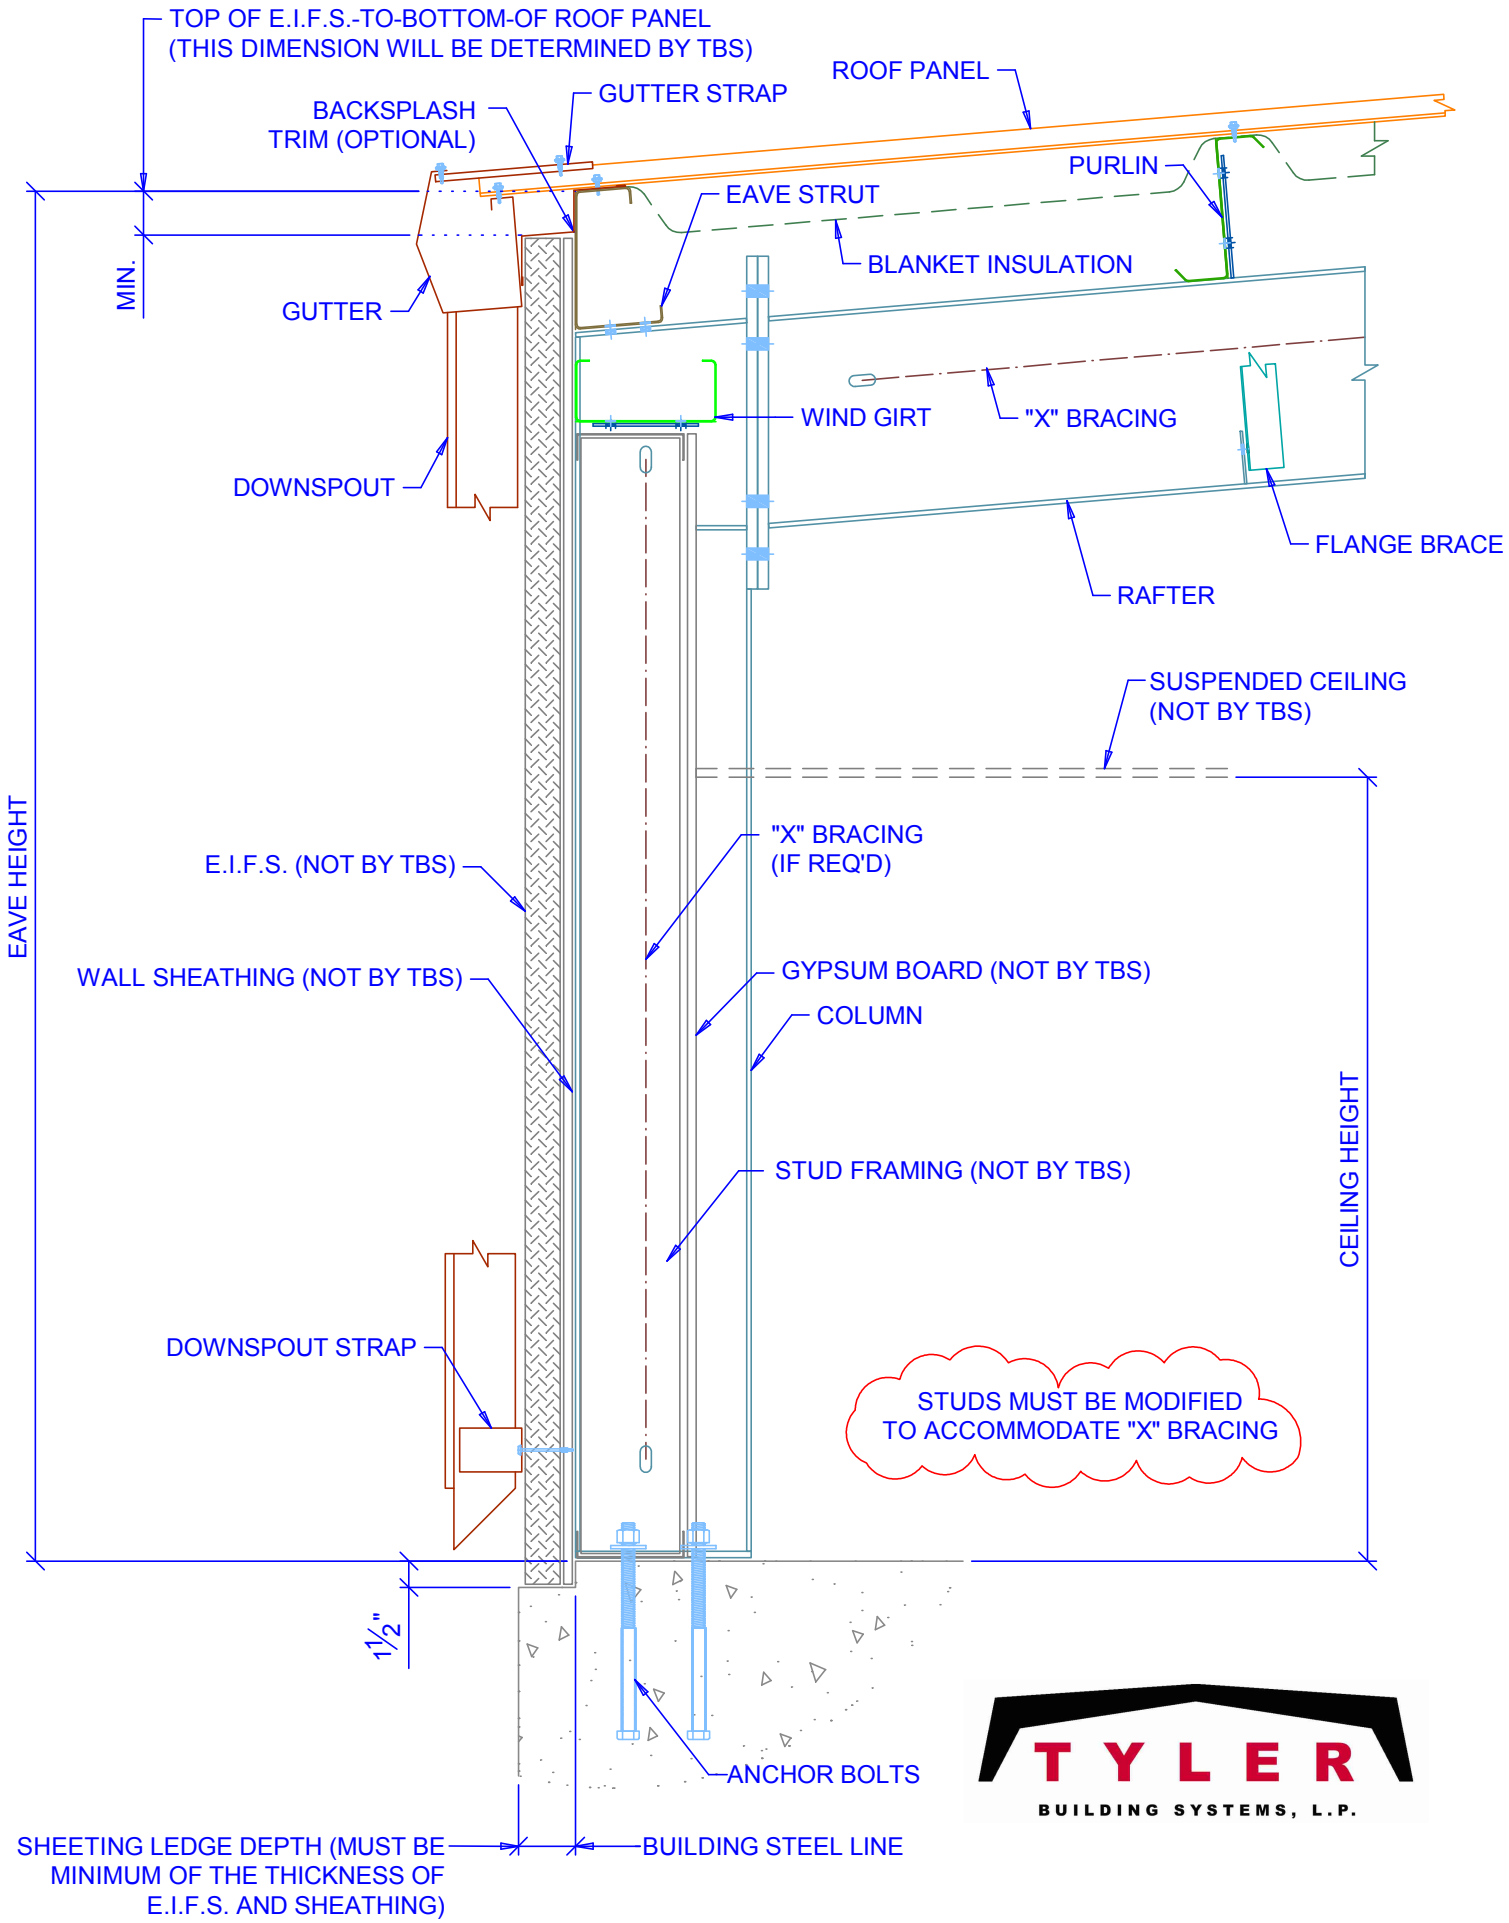

SIDEWALL SECTION OPEN FOR WALL MATERIAL BY OTHERS

(FLUSH GIRT SYSTEM)

I:\Wall Sections\E.I.F.S\Sec-01.dwg